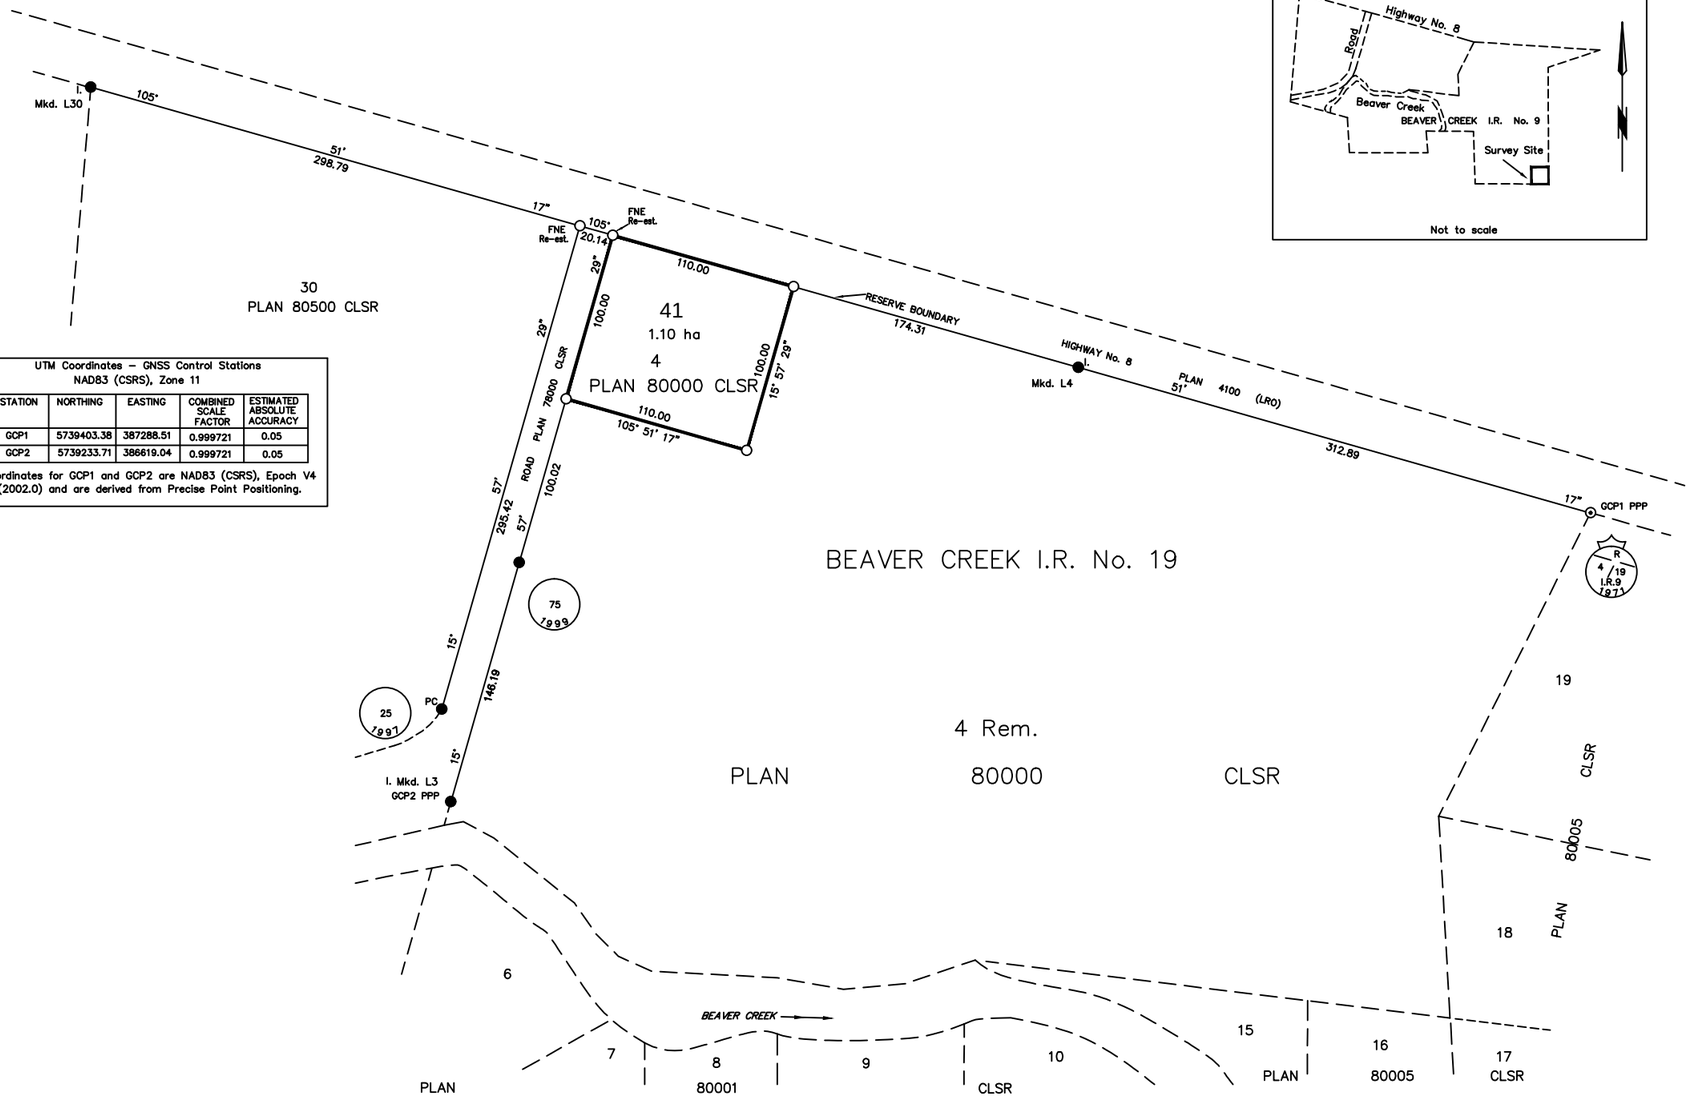

UTM Coordinates – GNSS Control Stations
NAD83 (CSRS), Zone 11

STATION	NORTHING	EASTING	COMBINED SCALE FACTOR	ESTIMATED ABSOLUTE ACCURACY
GCP1	5739403.38	387288.51	0.999721	0.05
GCP2	5739233.71	386619.04	0.999721	0.05

Coordinates for GCP1 and GCP2 are NAD83 (CSRS), Epoch V4 (2002.0) and are derived from Precise Point Positioning.

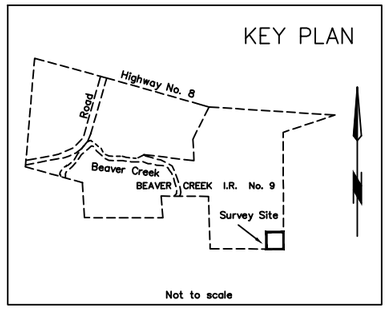

CANADA LANDS SURVEYS RECORDS

DATE : _____

PLAN OF SURVEY OF
LOT 31
BEAVER CREEK INDIAN RESERVE No. 9
PROVINCE OF NEW BRUNSWICK

SCALE 1: 2000

40 20 0 50 100 150 METRES
50 30 10

THE PLOT SIZE THAT WILL PROVIDE TRUE SCALE AND OPTIMUM READABILITY FOR THIS PLAN IS 420MM BY 750MM.

THIS SURVEY WAS EXECUTED DURING THE PERIOD OF JUNE 1 TO JULY 31, 2018 BY JANE DOE, NBLS.

LEGEND

Bearings are UTM grid, derived from dual frequency differential carrier phase GNSS observations at GCP1 and CGP2 and are referred to the central meridian of Zone 11 (Longitude 117° W).

	placed	found
C.L.S. standard post		⊙
Old pattern iron post		●I.
Provincial iron post	○	●
Lands dealt with by this plan bounded thus		

This plan shows horizontal ground level distances in metres and decimals thereof. To compute grid distances, multiply ground level distances by the average combined scale factor of 0.999721.

All monuments placed during this survey are marked with *CLS* Commission number 0000, the year of the survey and the parcel number.

All monuments are accompanied by a wooden stake 0.05x0.05x0.60.

RE: Section 38, Canada Lands Surveyors Regulations
CERTIFIED CORRECT

On the 1st day of August 2017

_____
JANE DOE, NBLS

Surveyor
Comm. No. 0000

Department of Natural Resources
RE: Section 31, Canada Lands Surveys Act

CONFIRMED

_____ _____
SYLVAIN LELIEVRE DATE
Manager, Cadastral Services East
Surveyor General Branch

Project : 2018 24 001
File : creek001
Checklist : 1234

JANE DOE, C.L.S.
DOE'S SURVEYS LTD.
TEL : 555-555-1234
FAX : 555-555-4321